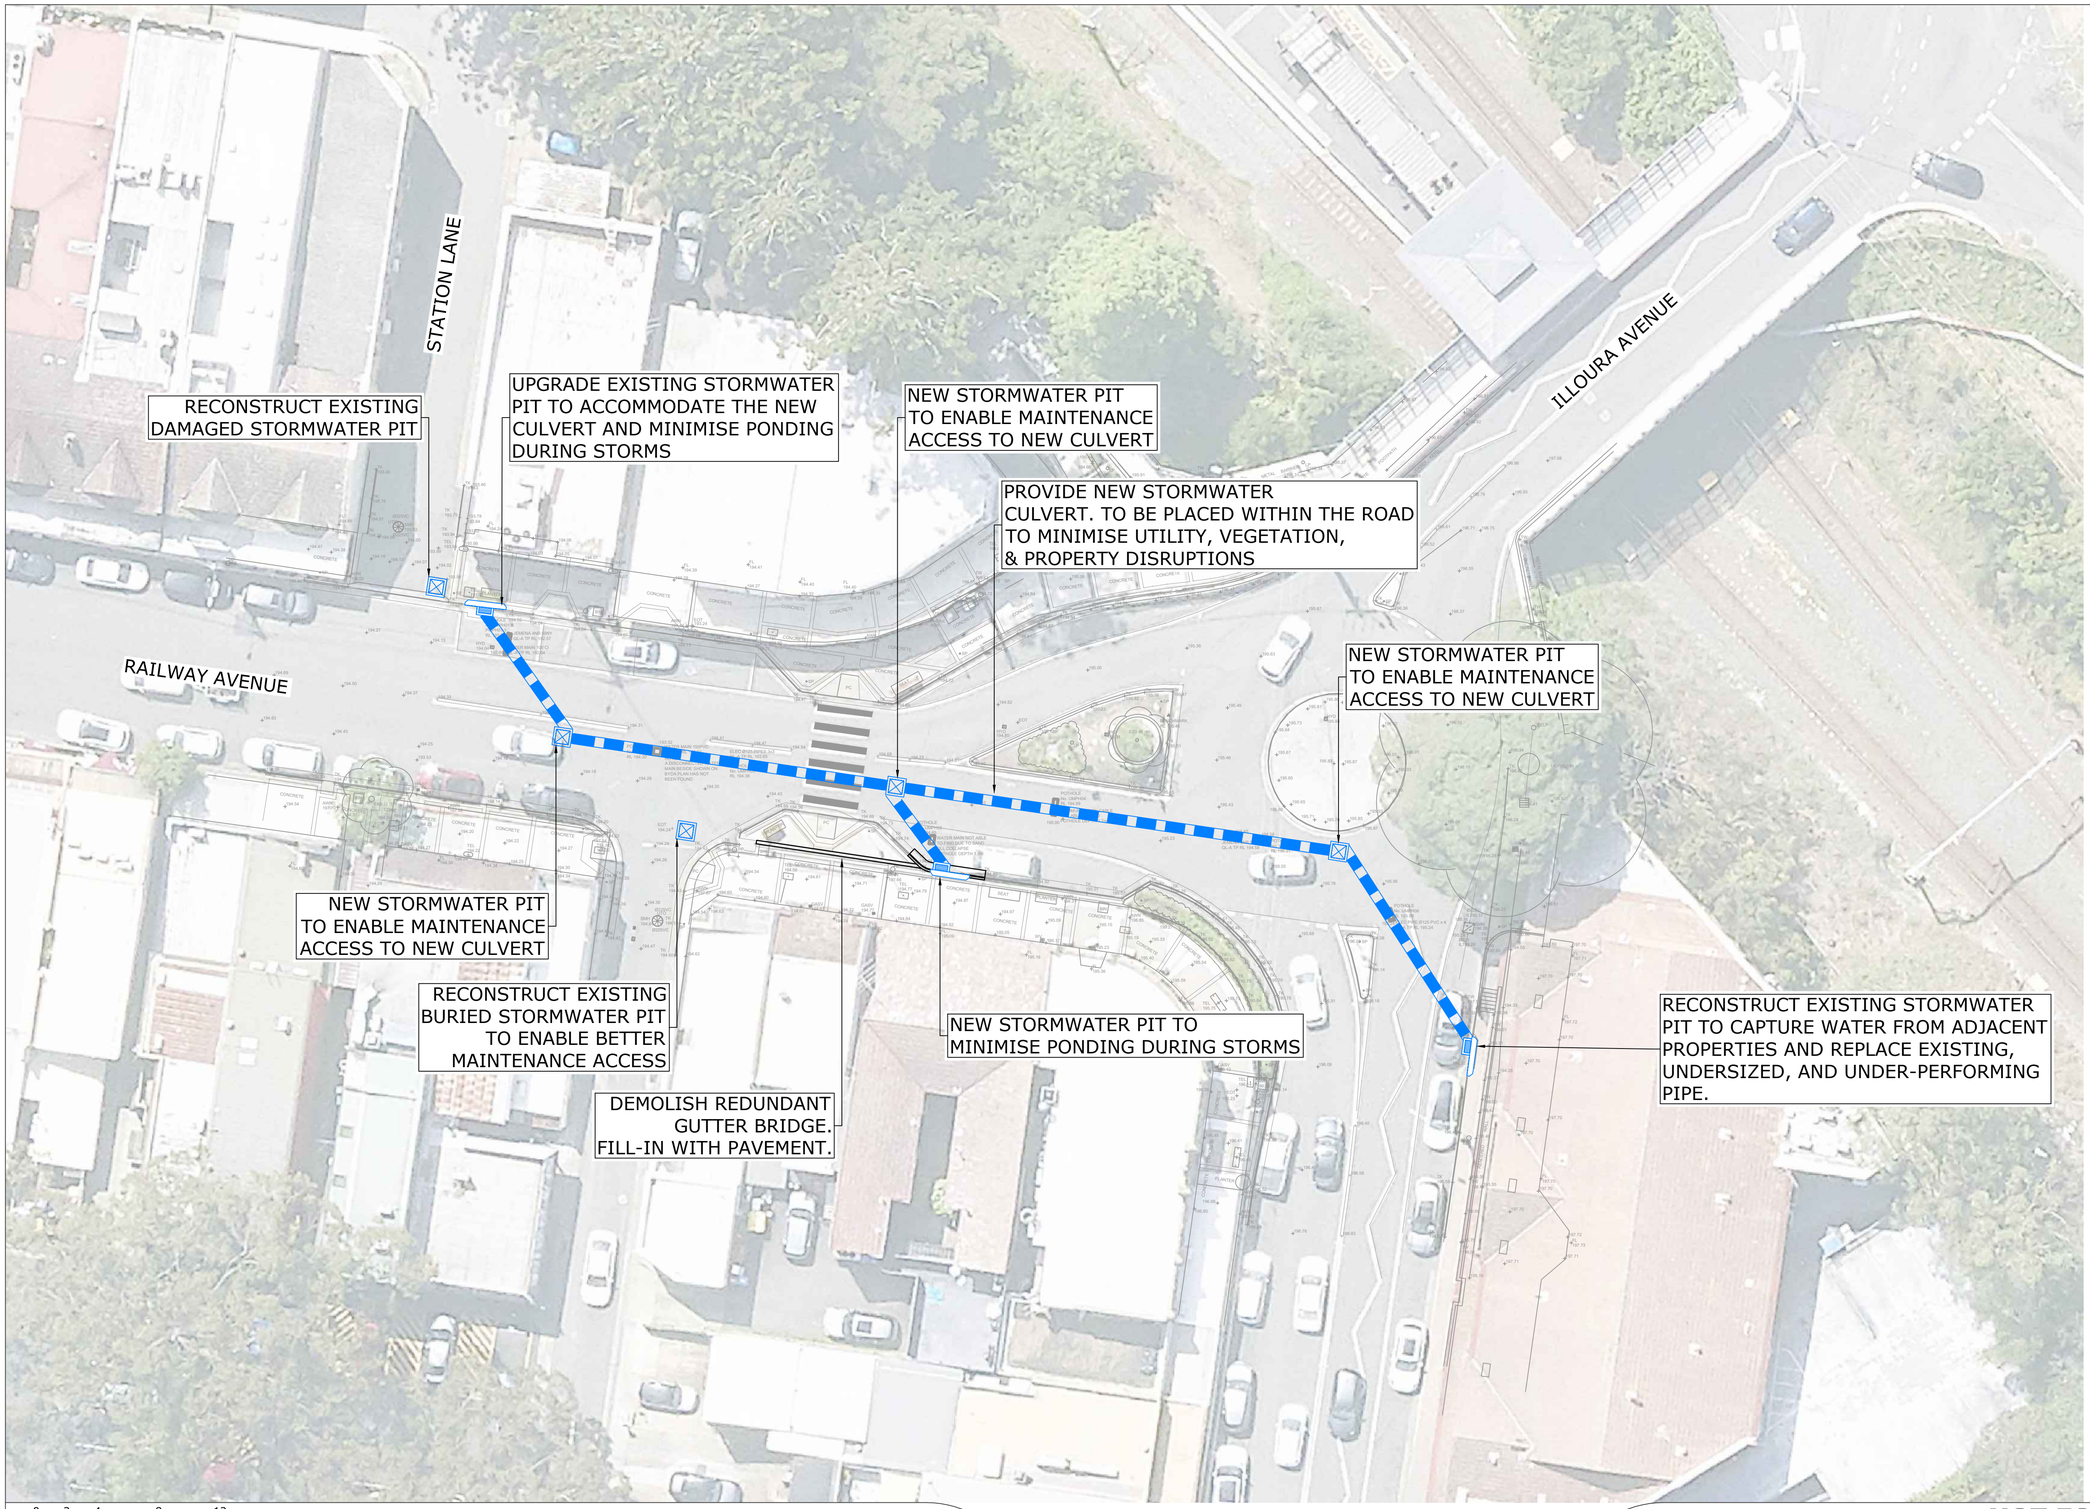

0 2 4 8 12

1 : 200m (A1) - 1 : 400m (A3)

100mm ON ORIGINAL DRAWING - DO NOT SCALE DRAWING

SHEET SIZE

A1

REV	AMENDMENT / REASON FOR ISSUE	DATE	DES.	DWN.
C	MINOR CHANGES FOR CLARITY	30.04.25	NS	IR
B	MINOR KERBING CHANGES	09.04.25	NS	IR
A	INITIAL ISSUE	03.04.25	NS	NS

COORDS: GDA2020 MGA2020 Z56

DATUM: ALL LEVELS TO AHD

SCALE: 1:200

SURVEYED:CLEMENT & REID
SURVEY DATE:03.12.24

APPROVED / PROJECT LEADER

NICHOLAS STEPHENS

NOT FOR CONSTRUCTION

KU-RING-GAI COUNCIL

REDLEAF AVENUE STORMWATER UPGRADES
REDLEAF AVENUE & RAILWAY AVENUE
WAHROONGA NSW 2076
OVERVIEW PLAN

FILENAME: 241984_DW_SK02.DWG

PROJECT NUMBER	DRAWING NUMBER	REVISION
241984	SK02	C

T:\2024\241984 REDLEAF AVENUE STORMWATER UPGRADES - KU-RING-GAI COUNCIL\4_WORKING\1 CAD\01 DWG\241984_DW_SK02.DWG -SK02- (30-04-25 10:29:53AM)