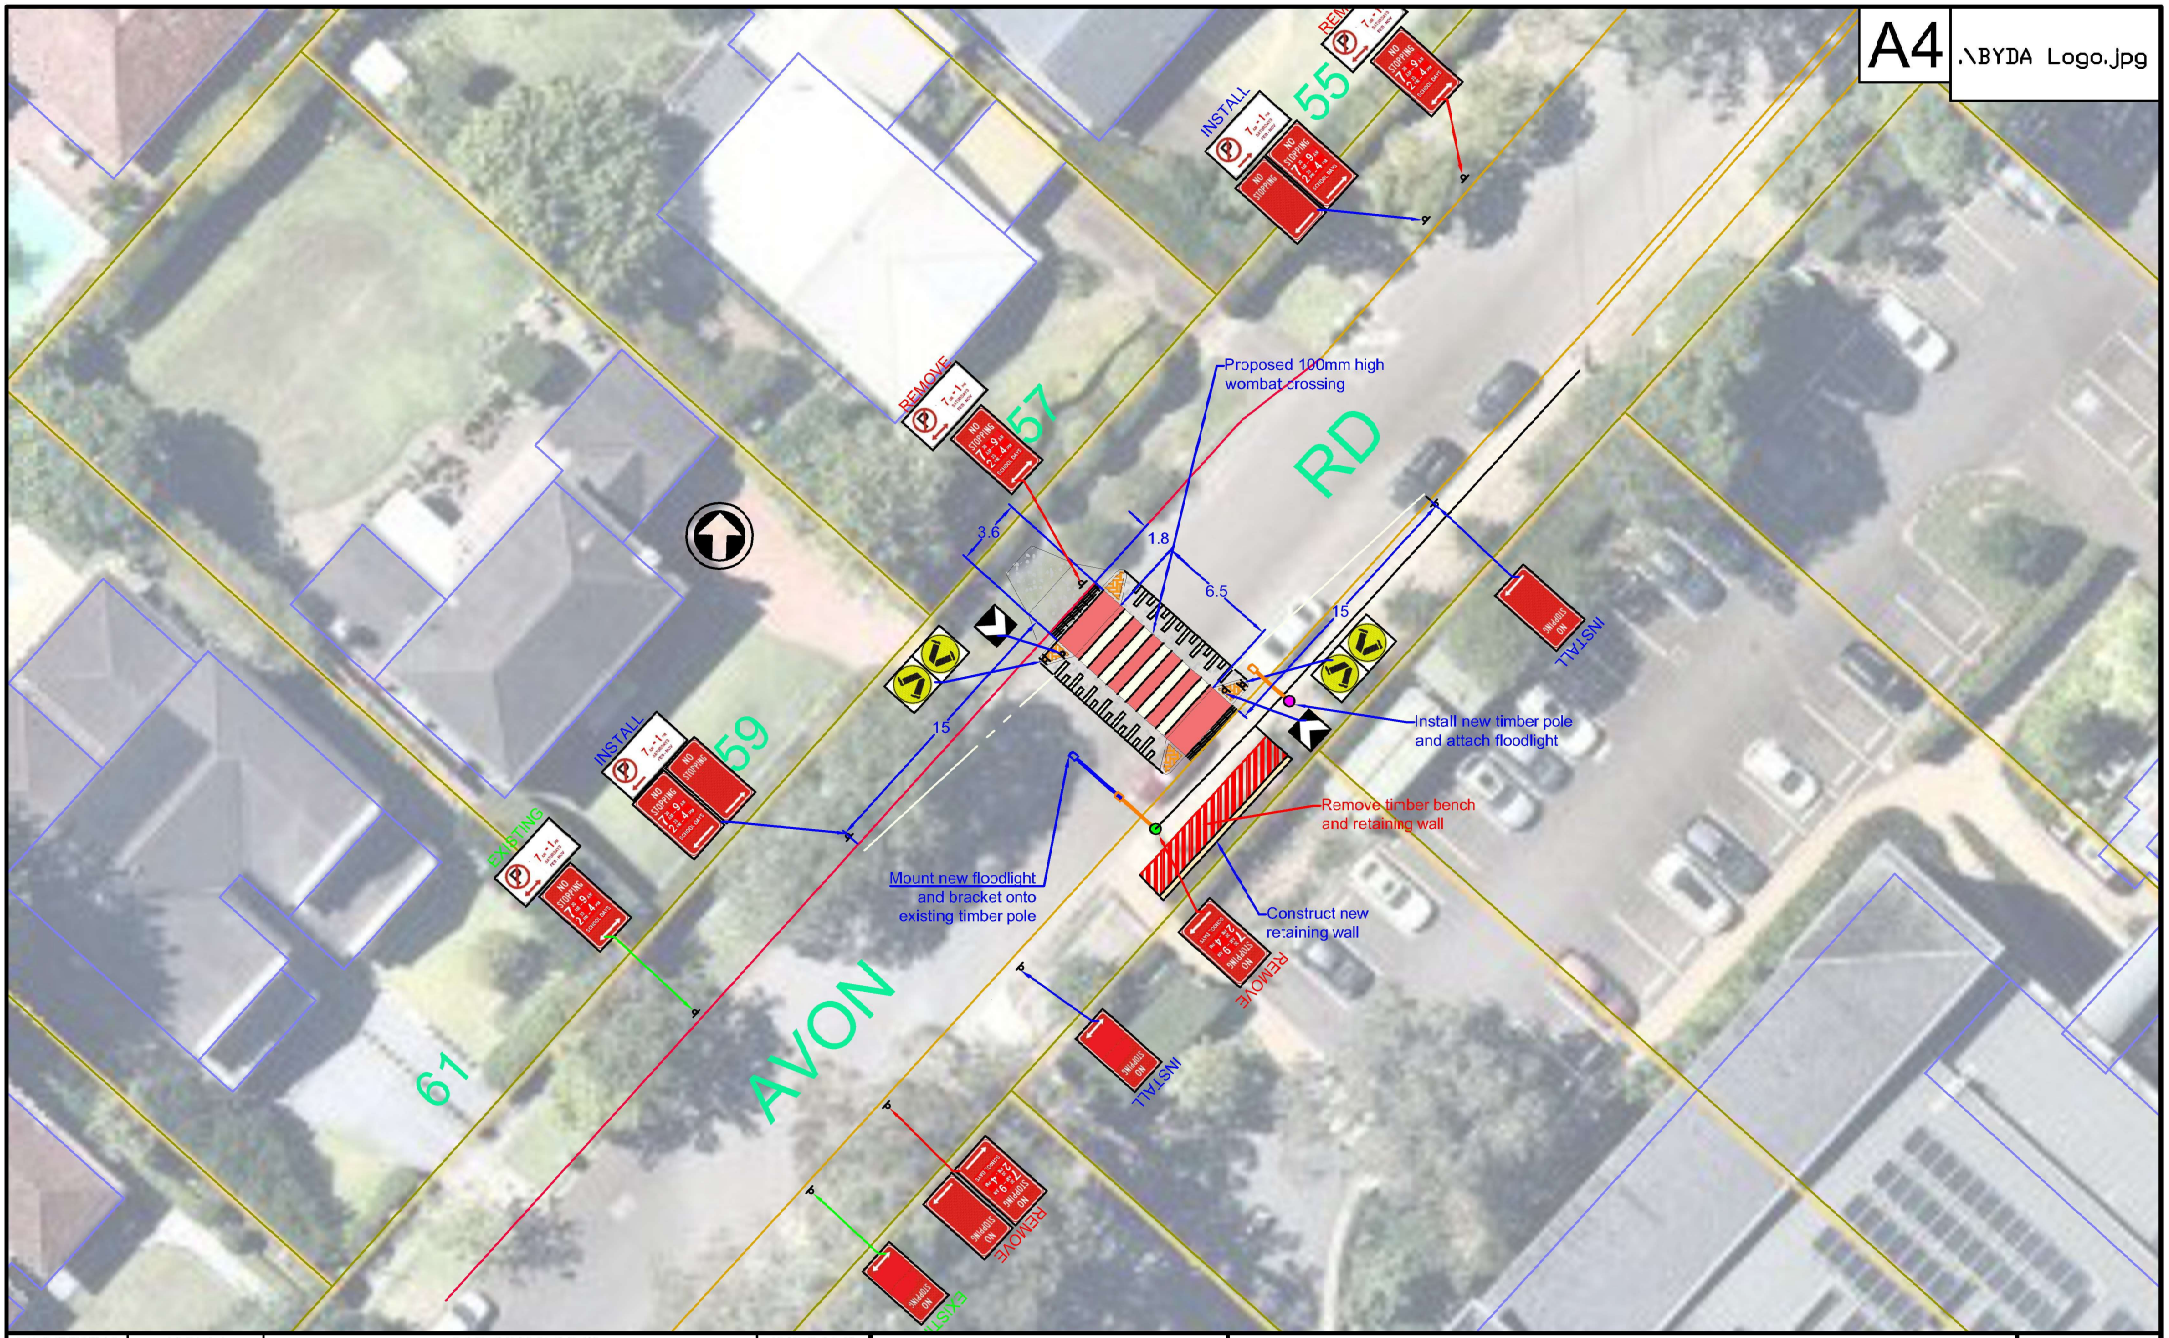

REVISION	DATE	AMENDMENTS	INITIALS

Scale:	N.T.S.
Designed:	MF
Drawn:	MF
Datum:	
Date:	09/09/2025

AVON ROAD, PYMBLE

Wombat Crossing - Concept

PLAN N°: Avon/TDA/105/25

REVISION:

Ku·ring·gai Council